


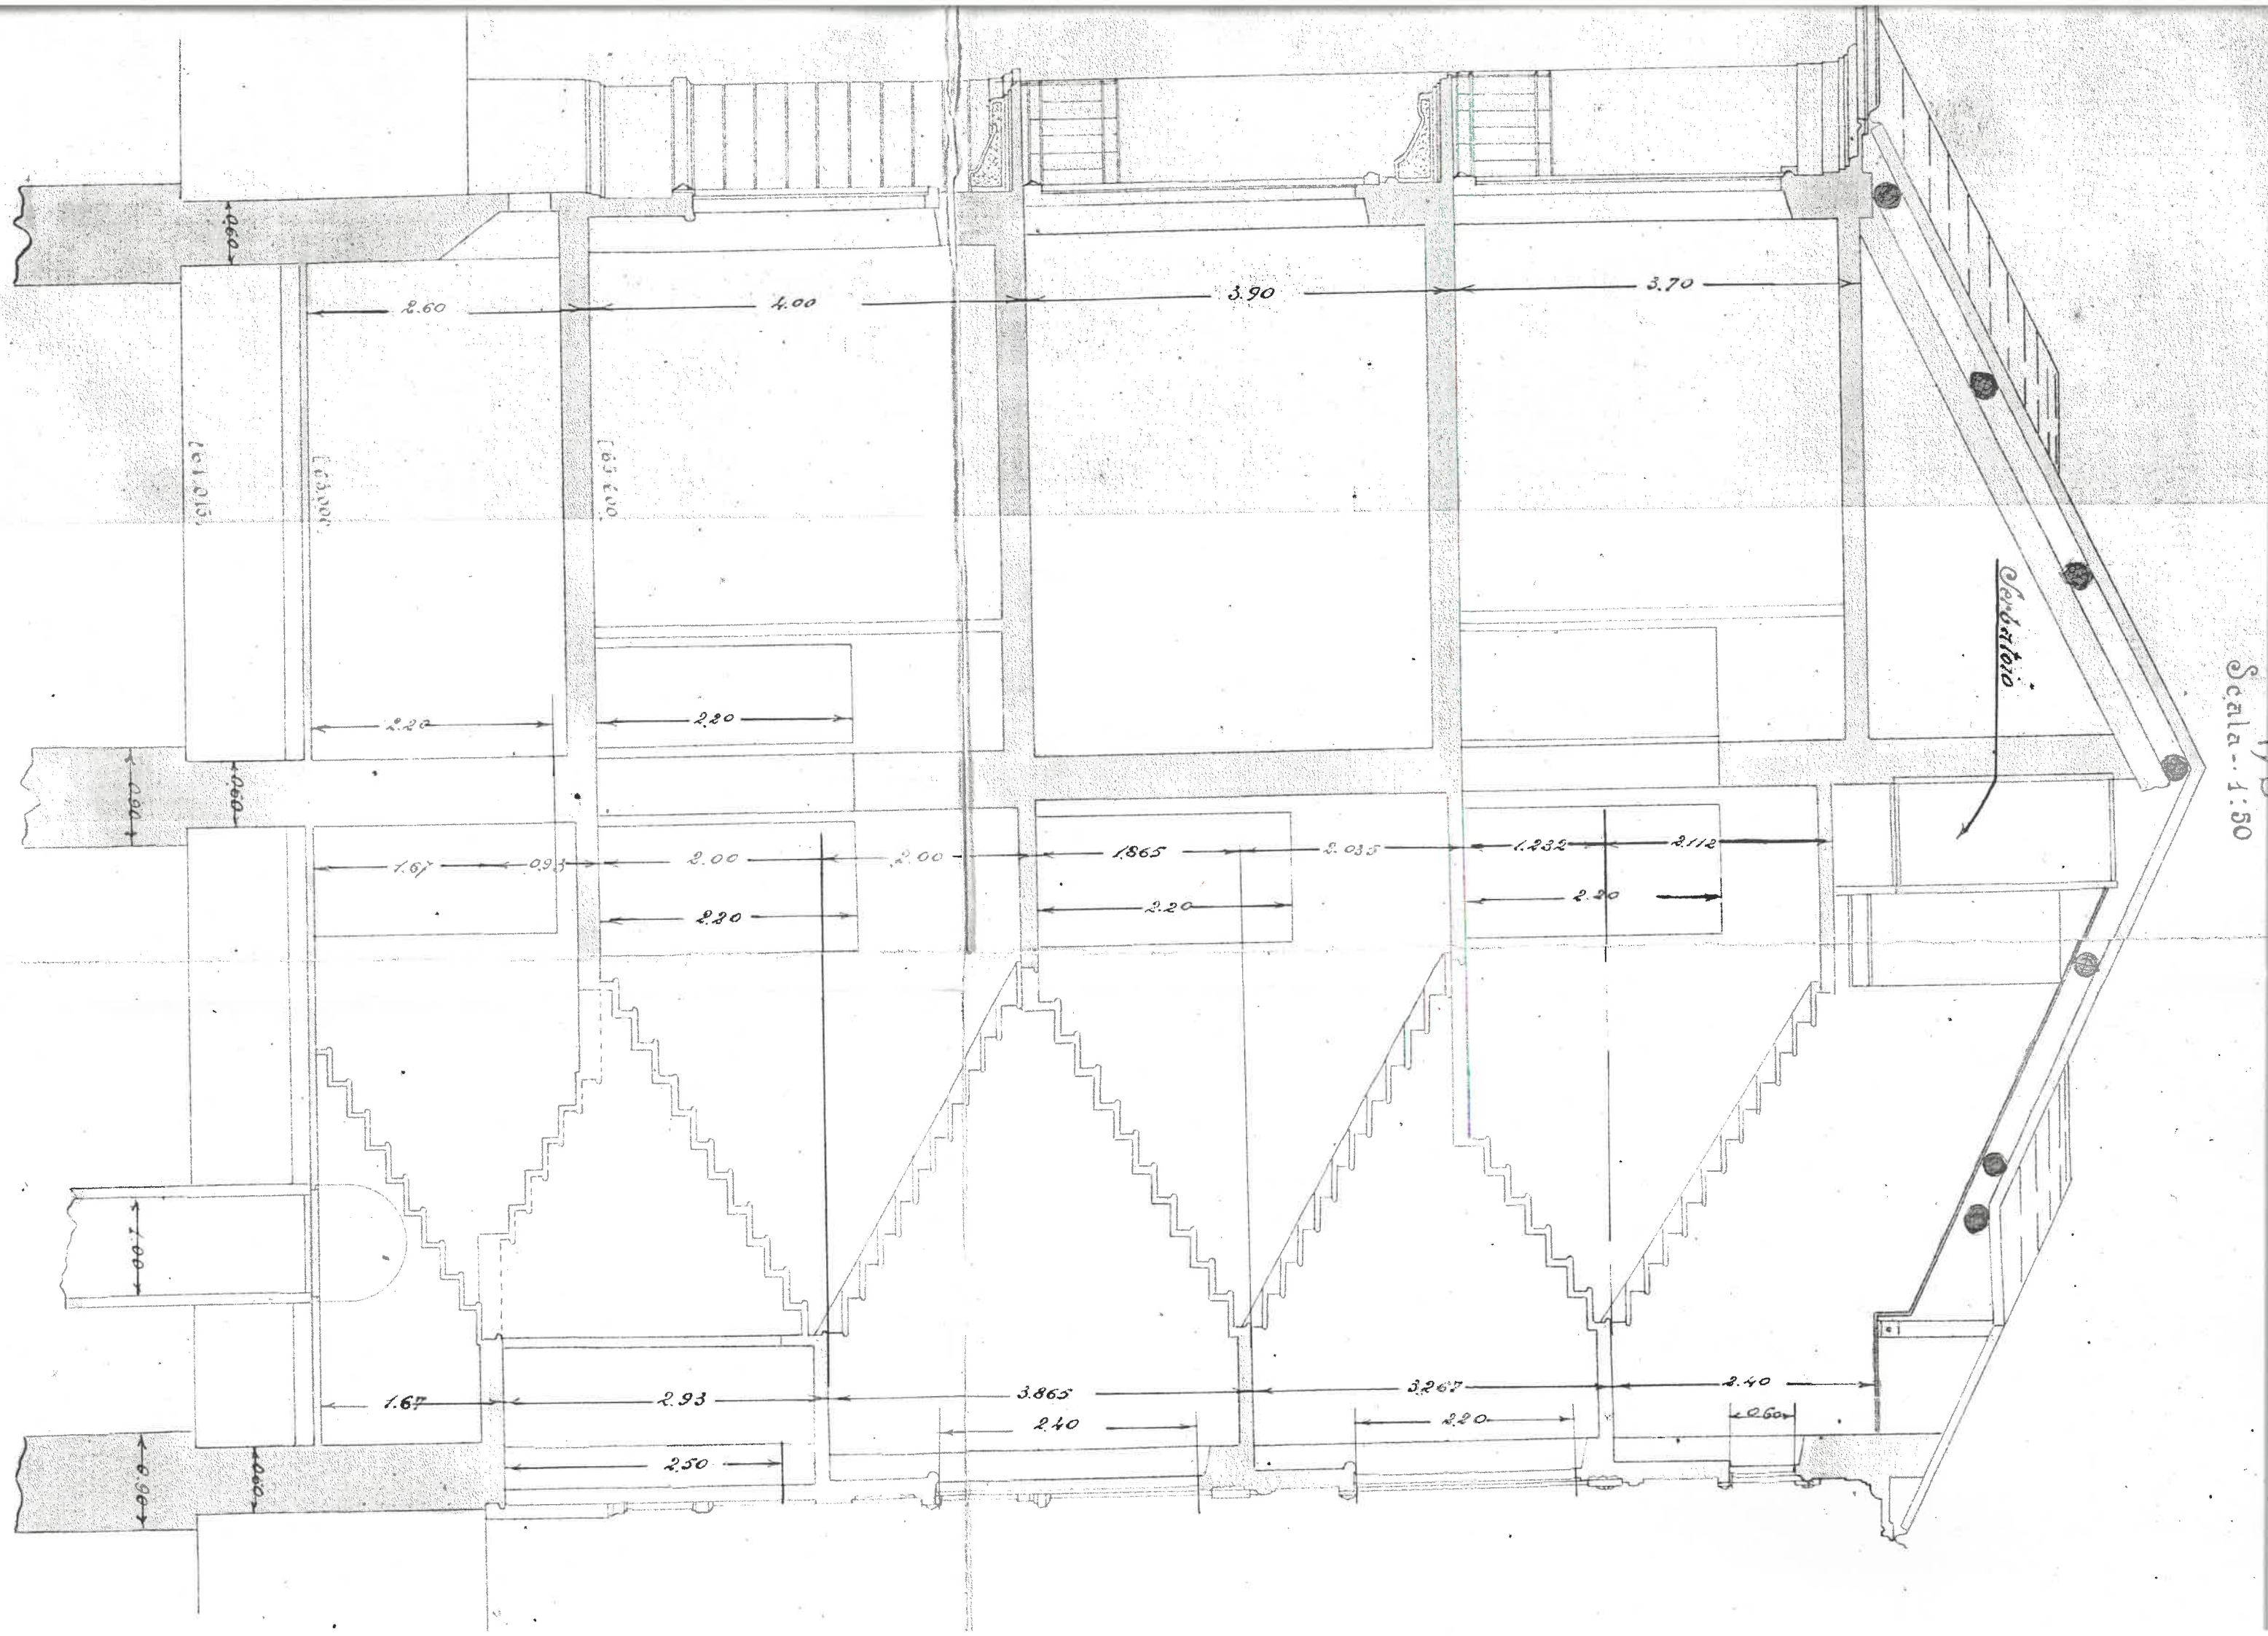

Scala - 1:50